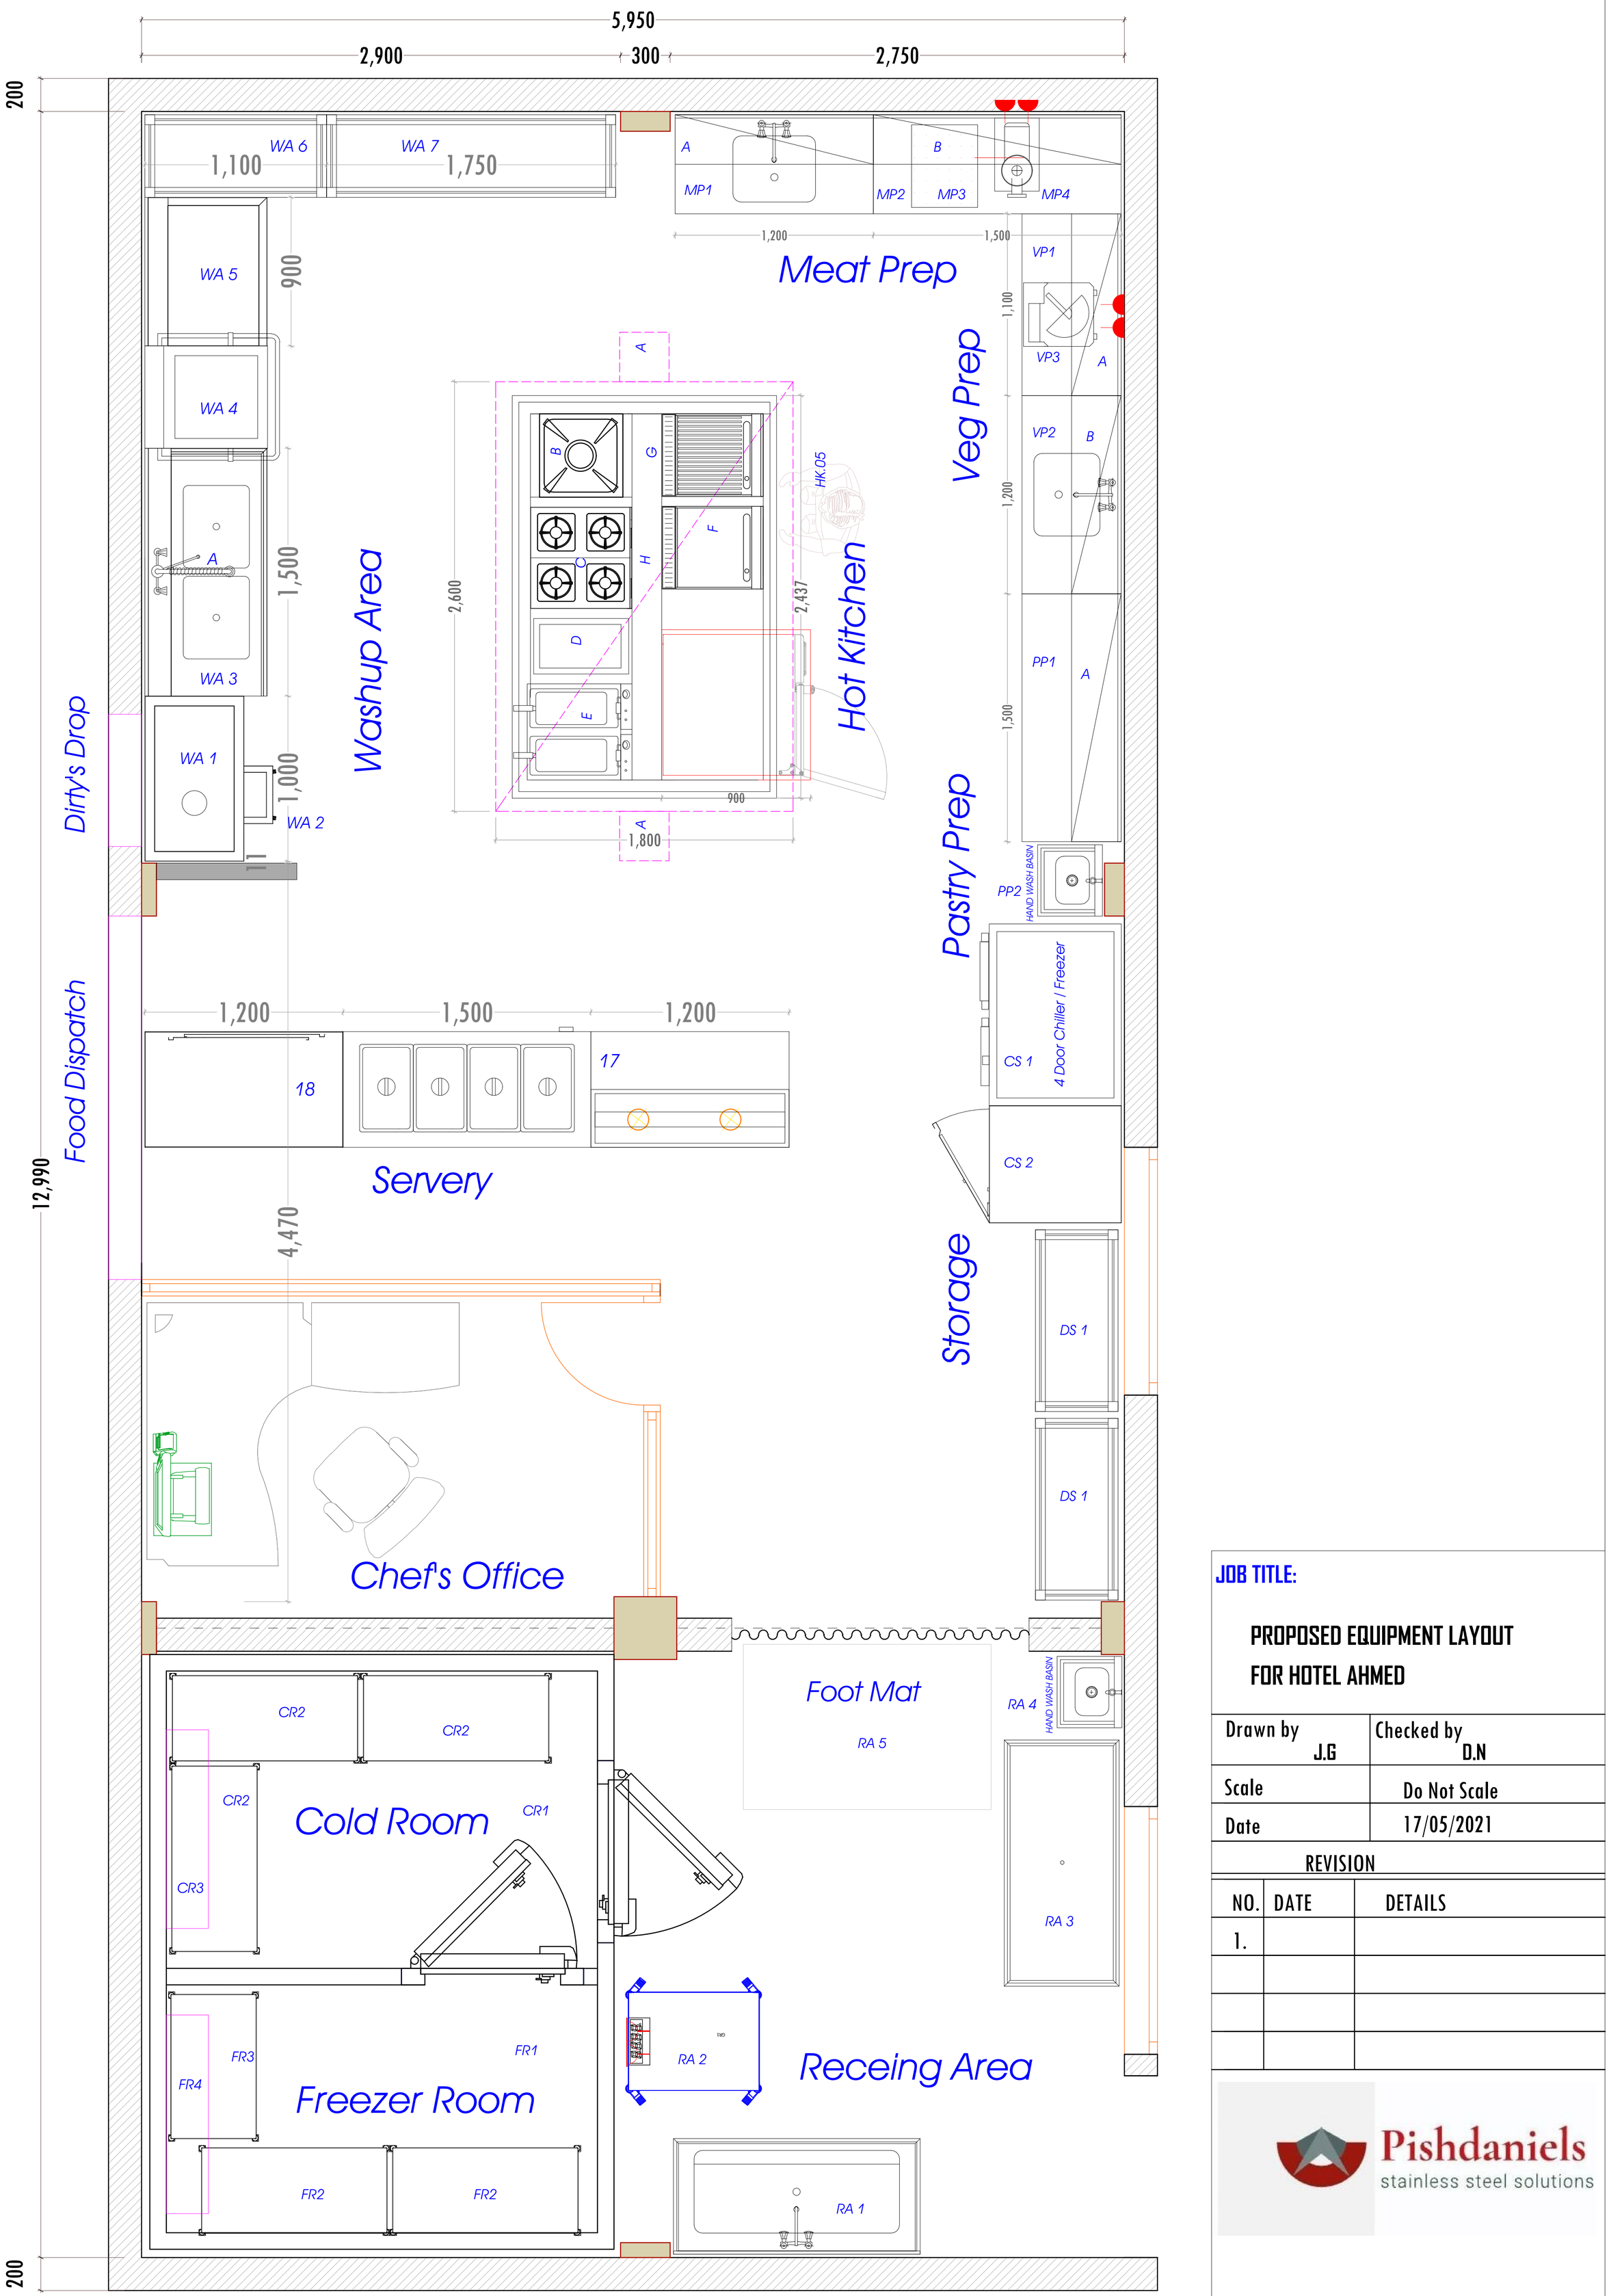


JOB TITLE:

PROPOSED EQUIPMENT LAYOUT FOR HOTEL AHMED

Drawn by J.G	Checked by D.N
Scale	Do Not Scale
Date	17/05/2021

REVISION

NO.	DATE	DETAILS
1.		

Pishdaniels
stainless steel solutions